



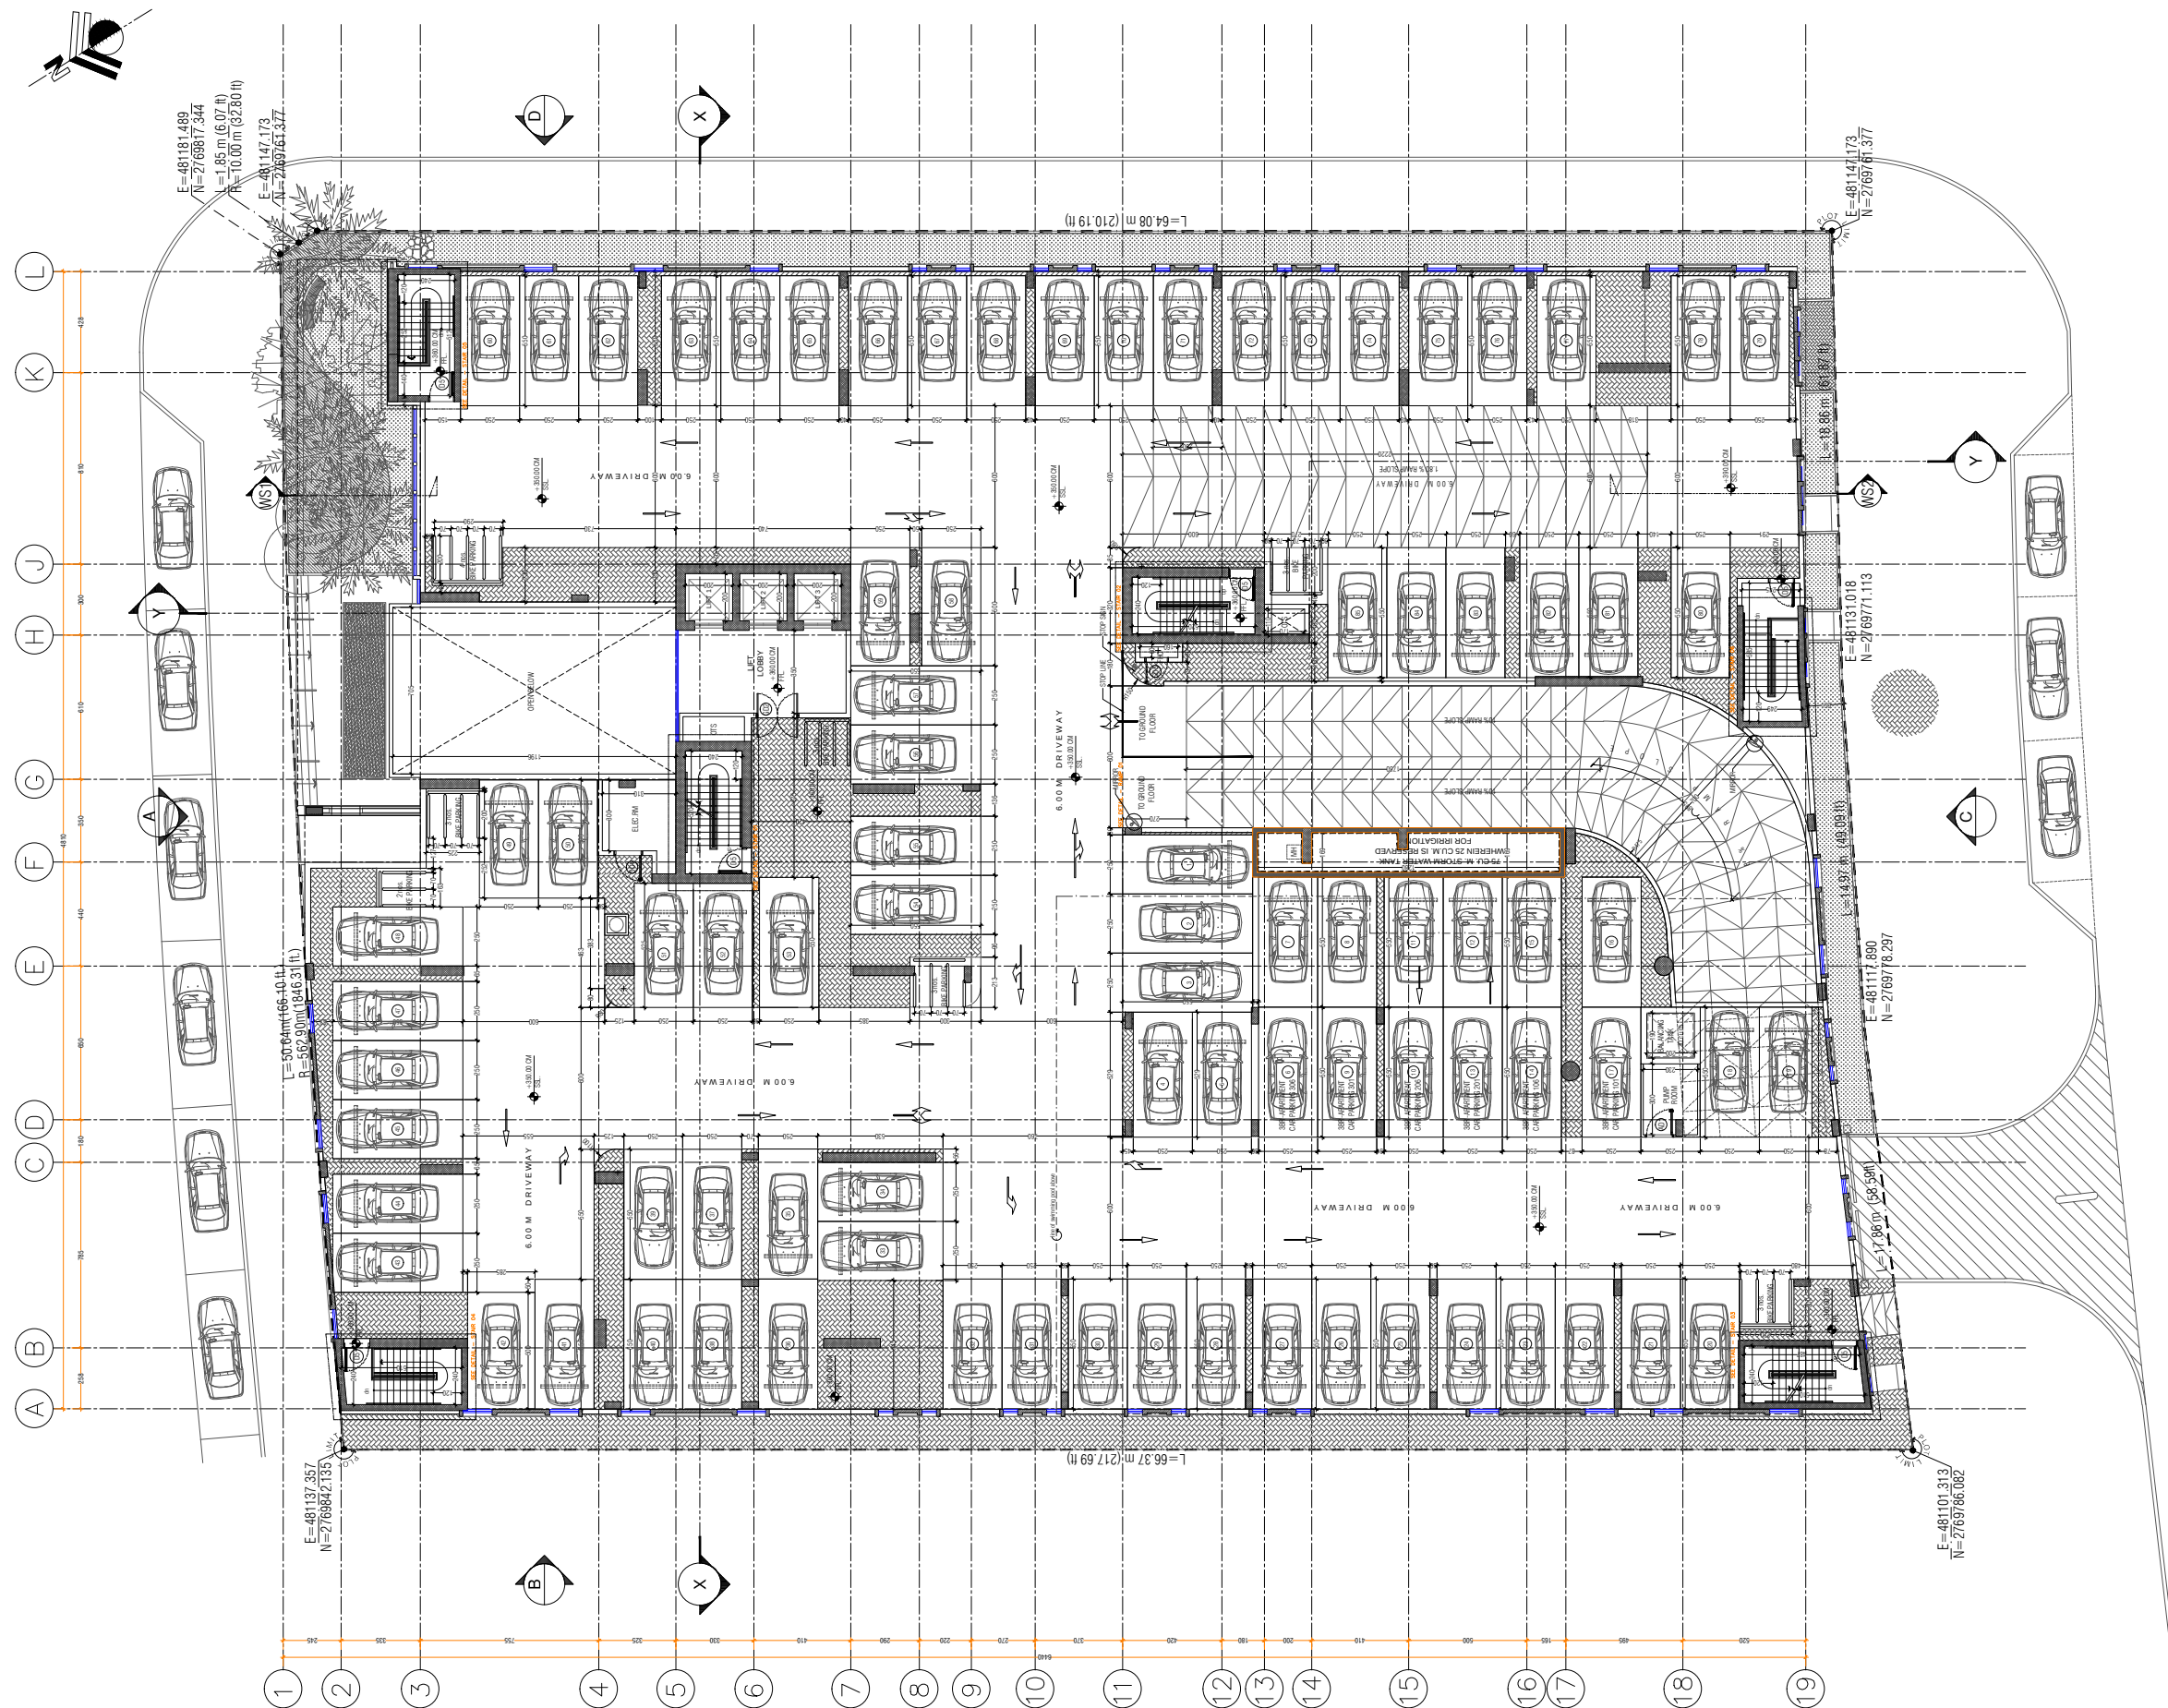

PODIUM FLOOR PLAN
SCALE 1:150 mts.

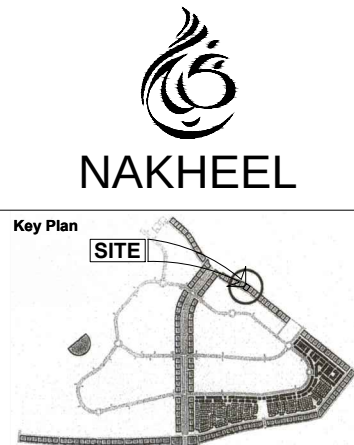

- NOTES :-
- 1- THIS DRAWING IS A COPYRIGHT.
 - 2- DO NOT SCALE THE DRAWING.
 - 3- READ THIS DRAWING IN CONJUNCTION WITH RELEVANT ARCHITECTURAL, STRUCTURAL AND SERVICE DRAWINGS SPECIFICATIONS AND CONTRACT DOCUMENTS
 - 4- VERIFY ALL DIMENSIONS PRIOR TO EXECUTION.

ISSUED FOR

APPROVAL ☒ TENDER ☐ FINAL SUBMISSION ☒ CONSTRUCTION ☐

REVISION

DATE	DESCRIPTION	APP. BY
00/00/00		ARCHT.



PROJECT: G+P+10 RESIDENTIAL BUILDING
CLIENT NAME: ABDULRAHMAN ABDULLA MOHD A
BADR ABDULLA MOHD ABDULLA A

PLOT NO: AFRA024 LOCATION: AL FURJAN
DRAWN BY: marie SCALE 1:150 mts.
DESIGNED BY: Hazen/eh DATE JANUARY 20, 2013
CHECKED BY: kamel/del JOB NO.
APPROVED BY: yash DC-11 227 Rs B/O

DWG. NO: A-103

DRWG. TITLE: PODIUM FLOOR PLAN (AS REFEREN

SHEET NO: 011