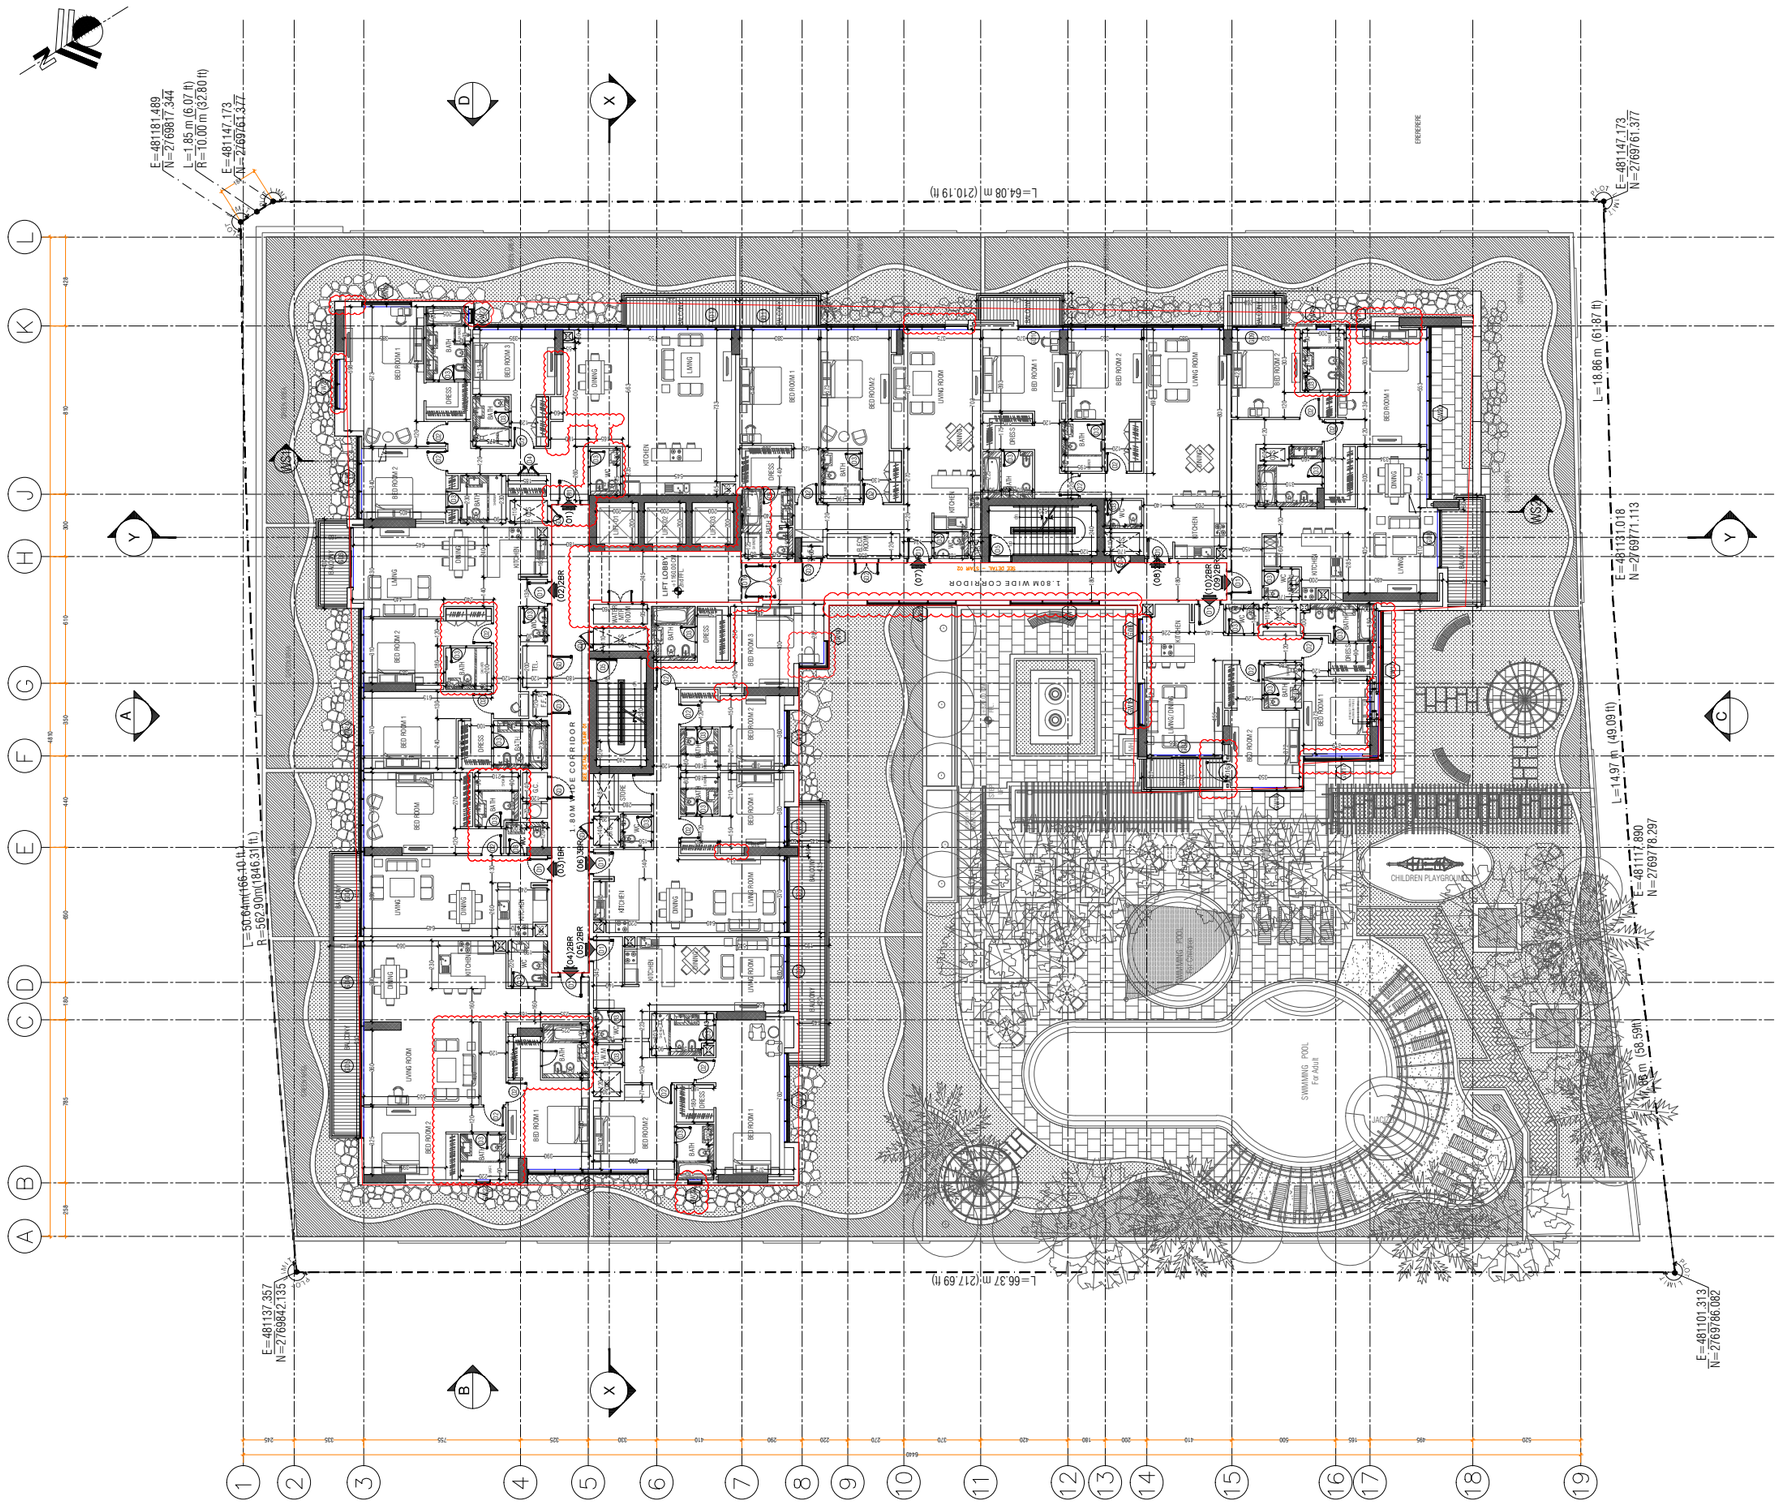

NOTE:
ACCESS DOORS TO OTS SHALL
BE IN 3RD FLOOR ONLY.

TYP. 2ND AND 3RD FLOOR PLAN
SCALE 1:150 mts.

NAKHEEL

Key Plan

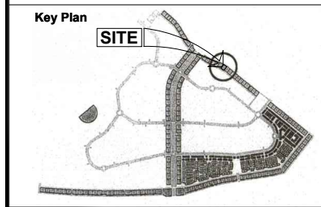

NOTES :-
1- THIS DRAWING IS A COPYRIGHT.
2- DO NOT SCALE THE DRAWING.
3- READ THIS DRAWING IN CONJUNCTION WITH RELEVANT ARCHITECTURAL, STRUCTURAL AND SERVICE DRAWINGS SPECIFICATIONS AND CONTRACT DOCUMENTS
4- VERIFY ALL DIMENSIONS PRIOR TO EXECUTION.

ISSUED FOR

APPROVAL ☐	FINAL SUBMISSIO ■
TENDER ☐	CONSTRUCTION ☐

REVISION

DATE	DESCRIPTION	APP. BY
00/00/00	----------	ARCHT.

مركز التصميم
مهندسون ومعماريون استشاريون
ARCHITECTS AND ENGINEERS CONSUL
DESIGN CENTER
P.O.BOX: 80623,DUBAI,UAE,TEL: 971-4-2944443,FAX: 97

PROJECT:	G+P+10 RESIDENTIAL BUILDING
CLIENT NAME:	ABDULRAHMAN ABDULLA MOHD A BADR ABDULLA MOHD ABDULLA A
PLOT NO: AFRA024	LOCATION: AL FURJAN
DRAWN BY: marie	SCALE 1:150 mts.
DESIGNED BY: maazen/ehab	DATE JANUARY 20, 2013
CHECKED BY: mkamel/dem	JOB NO. DC-11 227 Rs B/0
APPROVED BY: ash	
DWG. NO:	A-105
DRWG. TITLE:	TYPICAL 2ND TO 3RD FLOOR PLAN
SHEET NO:	013

A